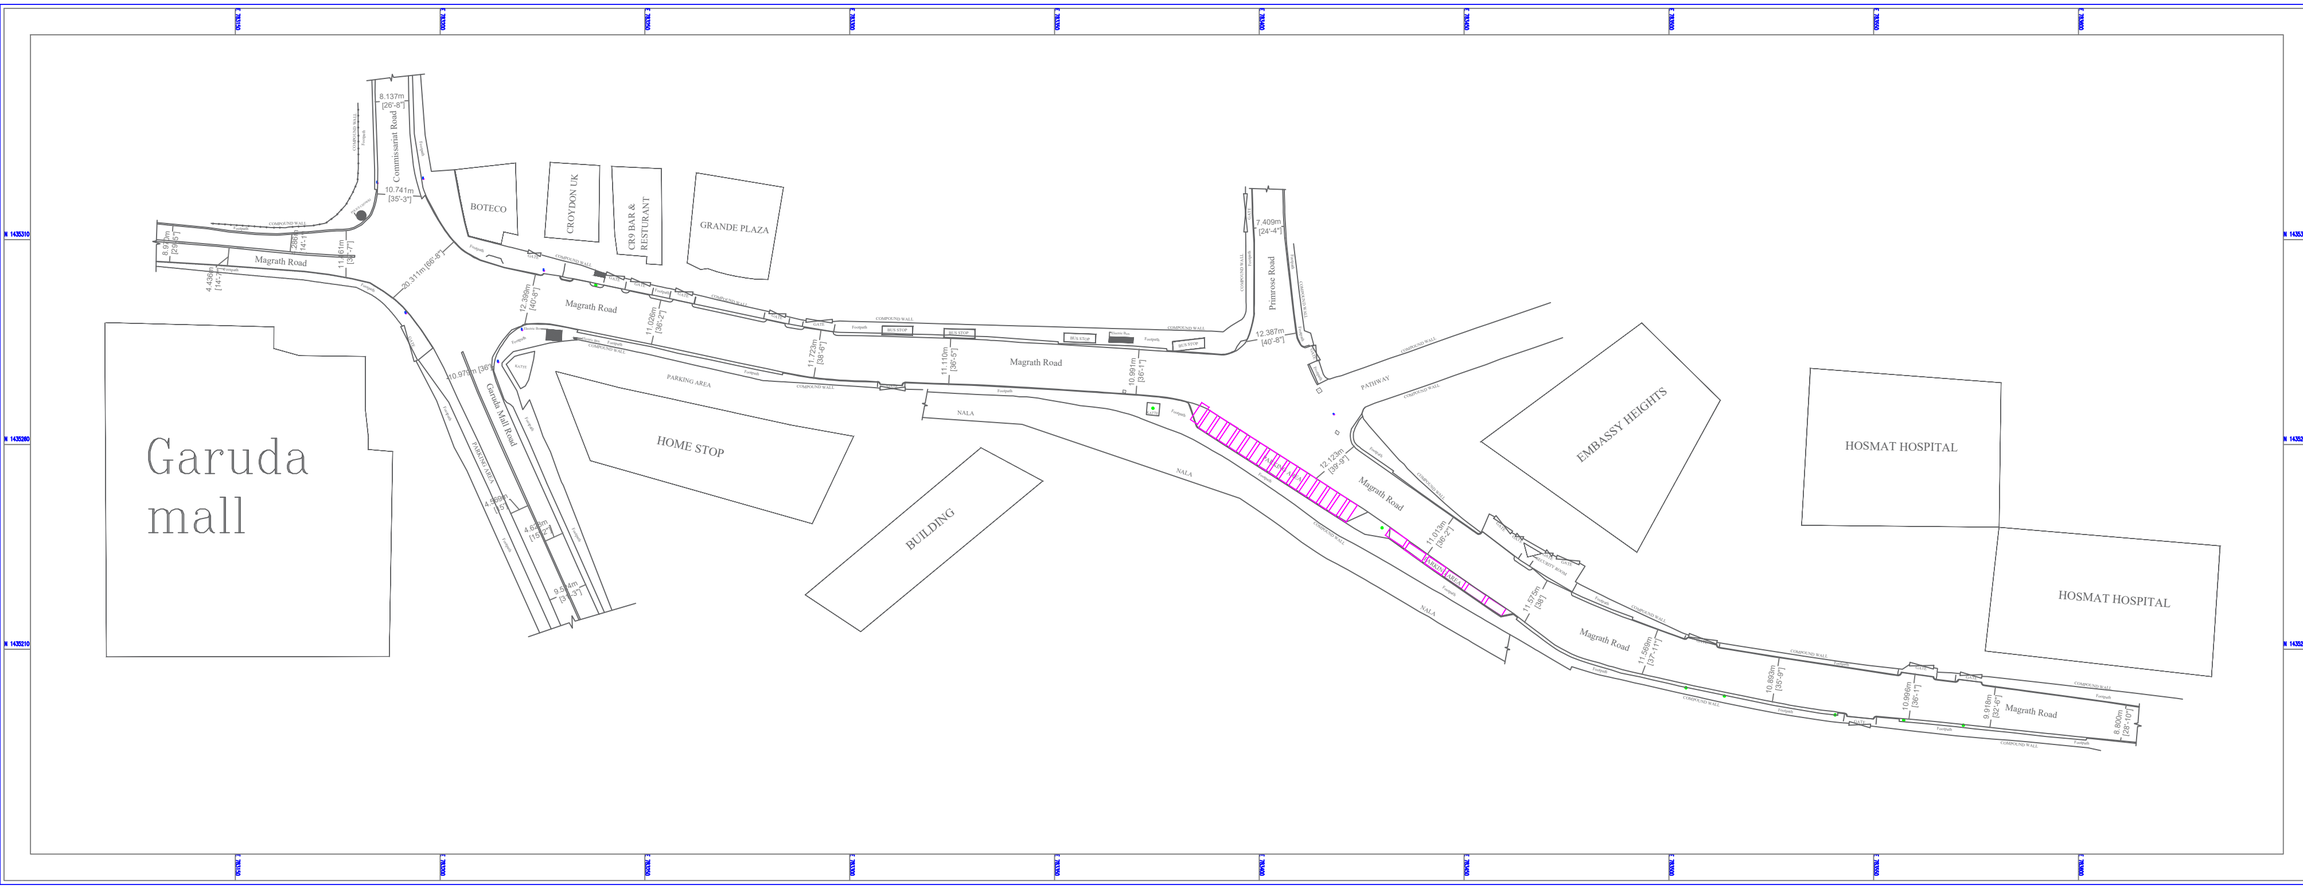

N

W E

S

BUILDING	Parking Type	Nos
LHS (Towards KS Thimmaiah Road)	CAR	0
	2 Wheeler	0
RHS (Towards KS Thimmaiah Road)	CAR	22
	2 Wheeler	0

One Way Traffic of Three Lane
Avg width of 11m

Total Length of Road = 370m

LEGEND

EXISTING ROAD
NALA
COMPOUND WALL
BUILDING
FOOTPATH
BARRIER
INSPECTION CHAMBER
POLICE CHOWKI
SIGNAL POLE
JUNGLE TREE
MANHOLE
ELECTRIC BOX

NOTE:-

1. ALL DIMENSIONS ARE IN METERS/FEET
2. EXISTING ROAD SHOWN BY CLIENT / REPRESENTATIVE AT SITE

TOTAL EXISTING ROAD LENGTH STATEMENT

PARTICULARS	LENGTH OF THE ROAD	
TOTAL	**654Mtr**	

CLIENT:

PROJECT:

TOPOGRAPHICAL SURVEY OF LAND AT MAGRATH ROAD , BANGLORE

SHEET: 1 OF 1	S C A L E	DRAWING REV: R-0
Surveyed By: KUMAR	10m 0 5 10 20m	Drawn By: RANJITHA
SEASON: 26/05/2025	PRINT SCALE - 1:800 OR 1CM = 8m	Checked By: SK

SURVEYED BY

UNIVERSAL SURVEYS & CONSULTANTS

D:/sg/RANJITHA/2025/MAY/C-6875.62 MAGRATH ROAD

M: 7829676869